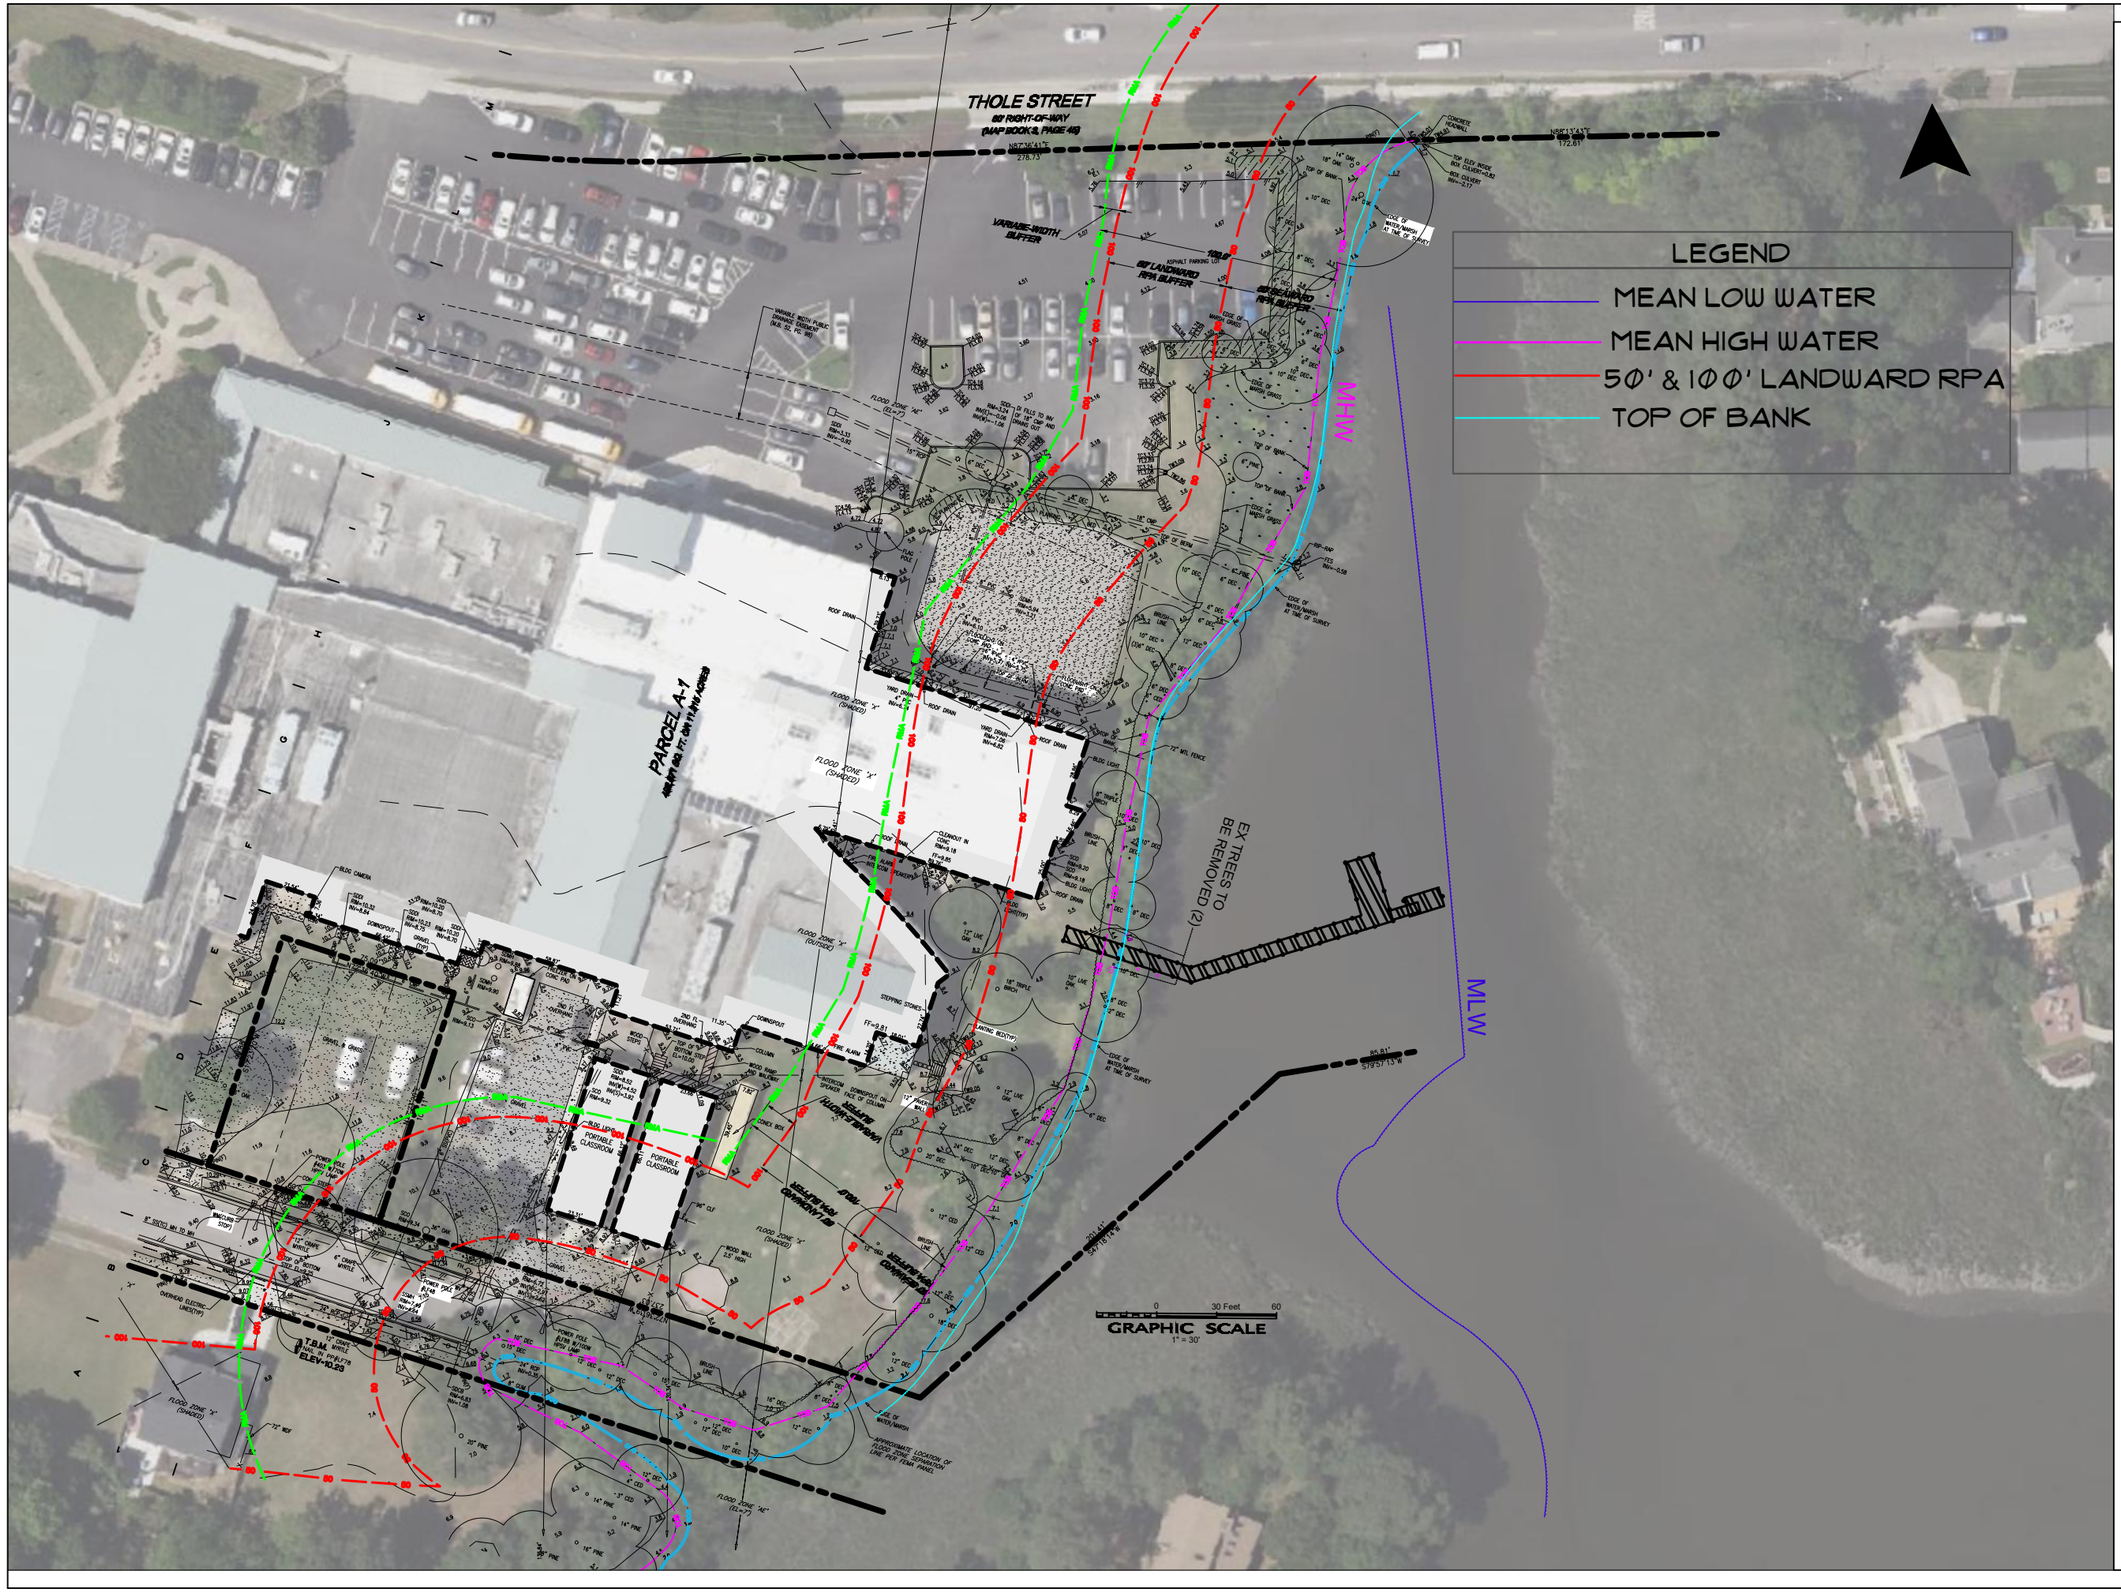

General Notes

No.	Revision/Issue	Date

Firm Name and Address

Project Name and Address

NORFOLK CHRISTIAN SCHOOL

255 THOLE STREET, NORFOLK, VA, USA

Project	Sheet
Date	A-2
Scale 1"= 30'	